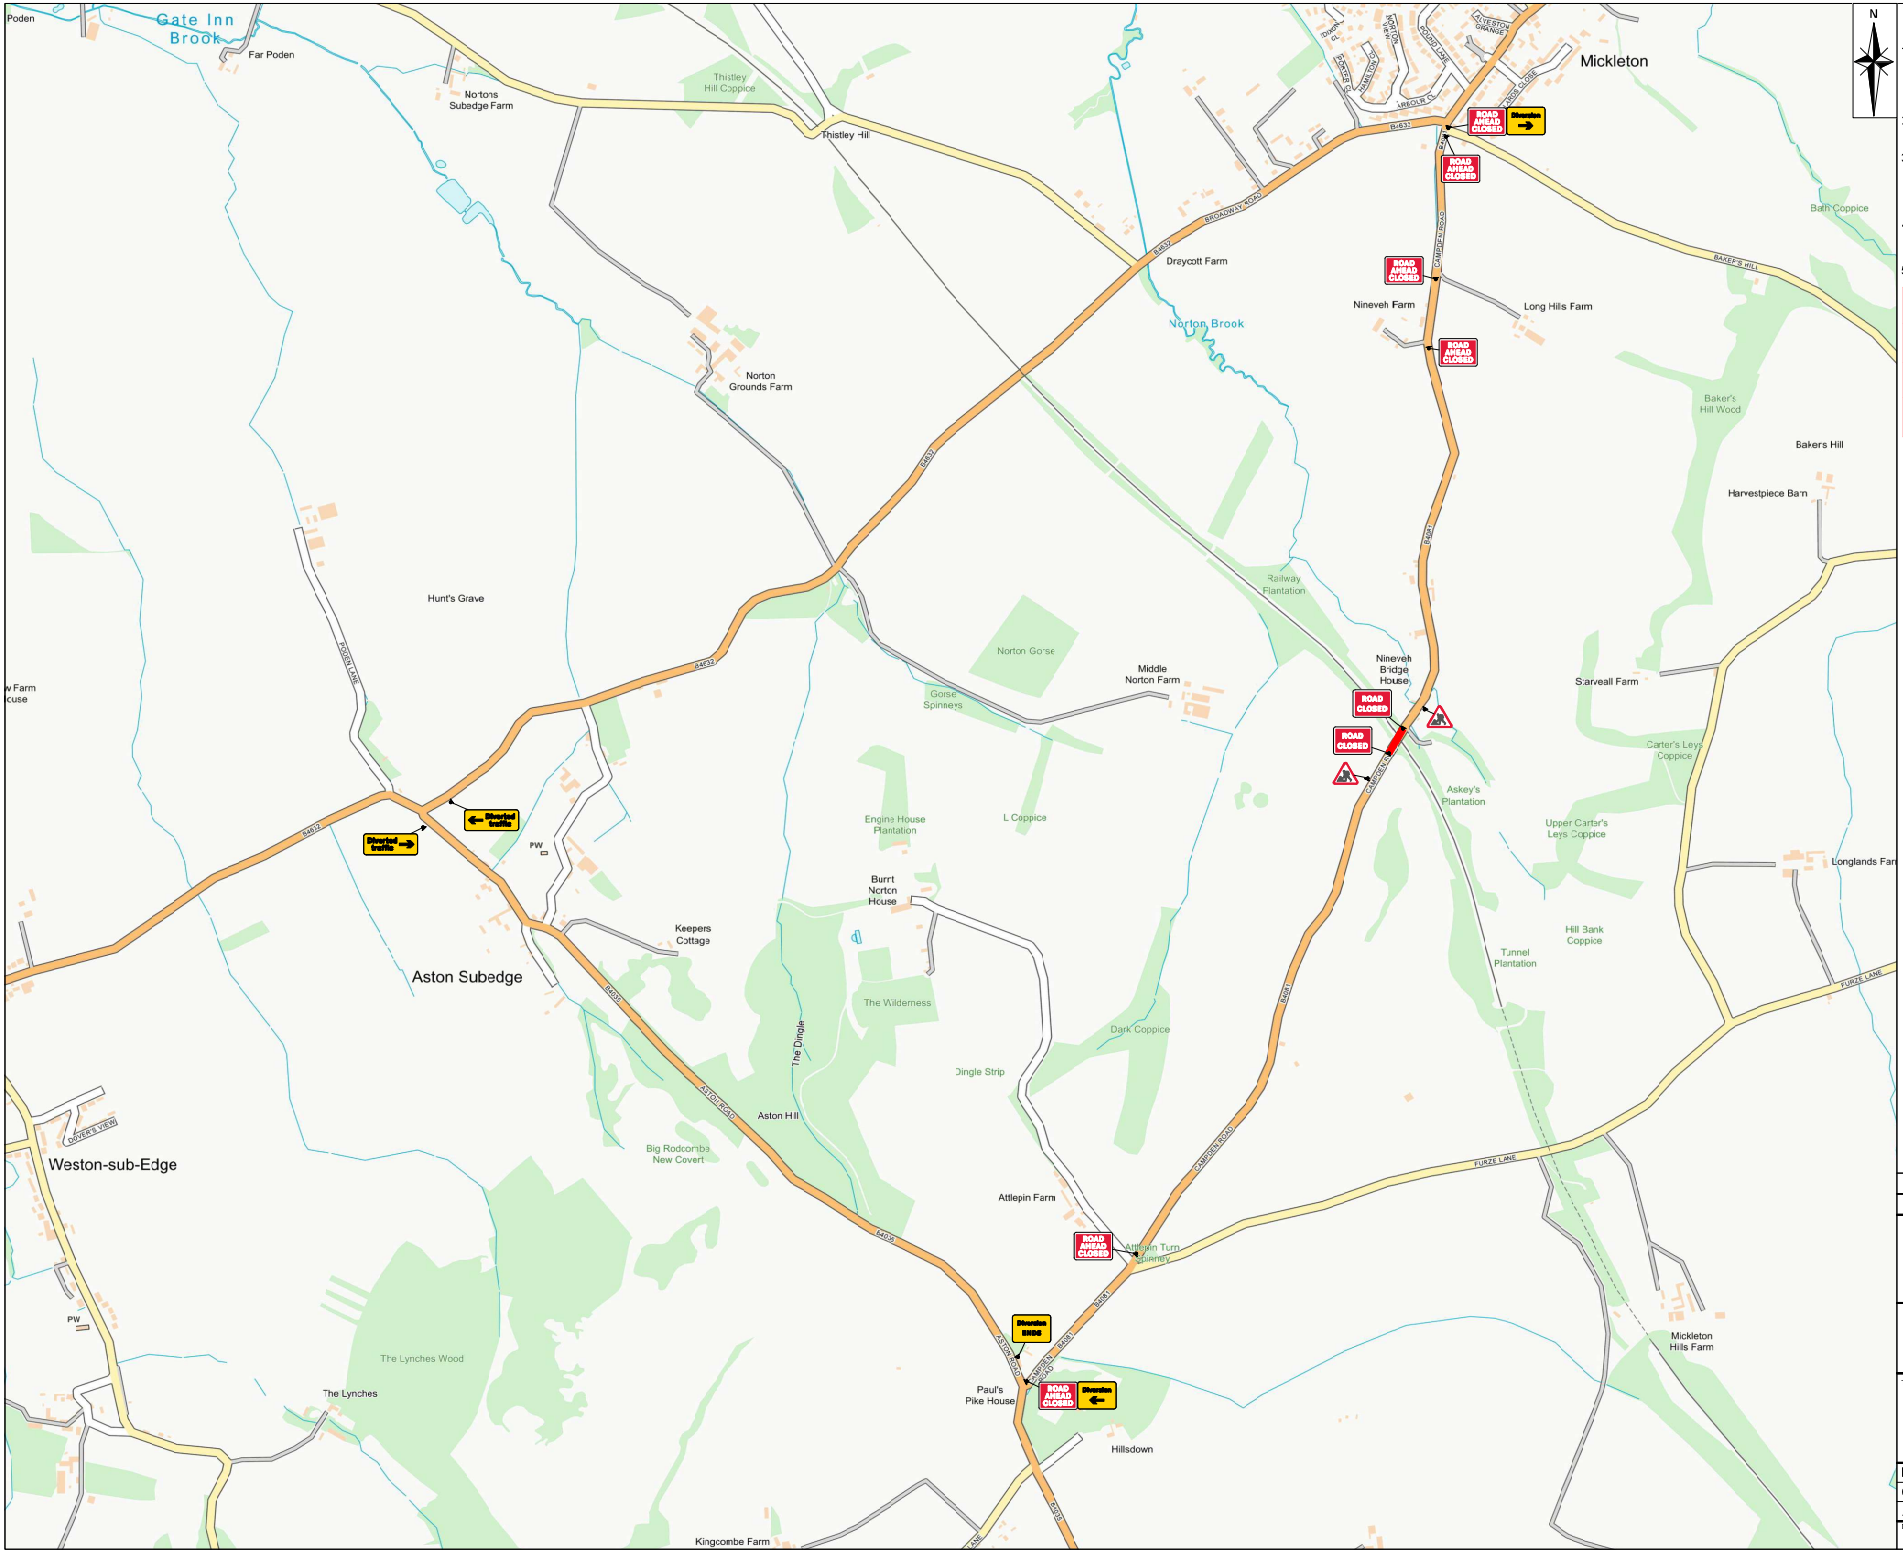


N

NOTES:

1. All signs, markings and safety zones will be in accordance with Traffic Signs Regulations and General Directions 2016, and Chapter 8 of the Traffic Signs Manual
2. Sign locations are indicative only and exact locations will be determined on site.
3. P7001.3 & HI warning lamp to be erected in safe location prior to installation or removal of Roadworks.
4. Works access details to be agreed on site. Exact location and quantity to be determined as works progress.
5. Use of Coloured Cones.

OVERHEAD STRUCTURES	The overhead hazard may not be visible, particulary at night. Mark the extent of the hazard with blue cones and a white sleeve.
WORKS ACCESSES	Signs face oncoming traffic; Workers cannot see them and will be un-aware of the works access location. Place green cones with white or magenta sleeves on either side of the works access point, inside of the works, not as part of the site boundray cone line.
OVERHEAD CABLES	The overhead hazard may not be visible, particulary at night. Mark the extent of the risk zone with blue cones and a yellow or white sleeve, carrying an electrical hazard symbol and message.
RESTRICTION ON STOPPING IN A DEDICATED ZONE WITHIN WORKS AREA	Vehicles stopping in any partof a deceleration zone inside the works access or on a haul road increase the risk of work vehicle collisions. Place yellow cones with white sleeves inside the works throughout the no stopping zone.

DETAIL B

Single/Dual carriageway 40mph or less - 450mm traffic cones, spacing 1.5m.
Single/Dual carriageway 50mph or more - 750mm traffic cones, spacing 1.5m.
Dual carriageway national speed limit - 750mm traffic cones, spacing 1.5m.

relaxation 3m.
1) During darkness, warning lights to BS EN 12352:2006 should be provided in accordance with Table A1.3 (Appendix 1).
2) 45° tapers have 1.2m spacing, no relaxations.
3) On motorways and NSL AP duals with hard-shoulders, 1m cones will be required for both standard and relaxation works for lead tapers and the facing wall of lane changes.

DETAIL C1

9m

40mph or less - 450mm traffic cones.
50mph or more and motorways - 750mm traffic cones.

Notes:
1) During darkness, regulation 55 lamps are to be provided at 9m centres, relaxation for 40mph or less - 18m.

DETAIL D

18m

40mph or less - 450mm traffic cones.
50mph or more and motorways - 750mm traffic cones.

Notes:
1) During darkness, regulation 55 lamps are to be provided at 18m centres.
2) Detail D applies only to relaxation cases.

KEY

- Traffic sign
- Cones
- Cut line
- Work area

No	Check	Approve	Date	Description

Riccall Airfield Industrial Estate,
Market Weighton Road,
Selby,
North Yorkshire,
YO8 5LD.

www.safer-roadworks.co.uk

SAFER ROADWORKS

Client: XEIAD

Title: **Campden Road Mickleton, Chipping Campden GL55 6LL**

Drawn:	LS	Date:	22/06/2026
Checked:	AW	Date:	22/06/2026
Approved:	AWR	Date:	22/06/2026

Drawing number: **SAFER-LS-TTM-GL556LL-001**

File ref - c:\users\lewissproul\safer roadworks ltd\safer roadworks design - documents\17 - lewis sproul\drawings\xeiad\campden road mickleton, chipping campden gl55 6ll rcd.dwg